Lot 95 now (Oct-13)

Prelim

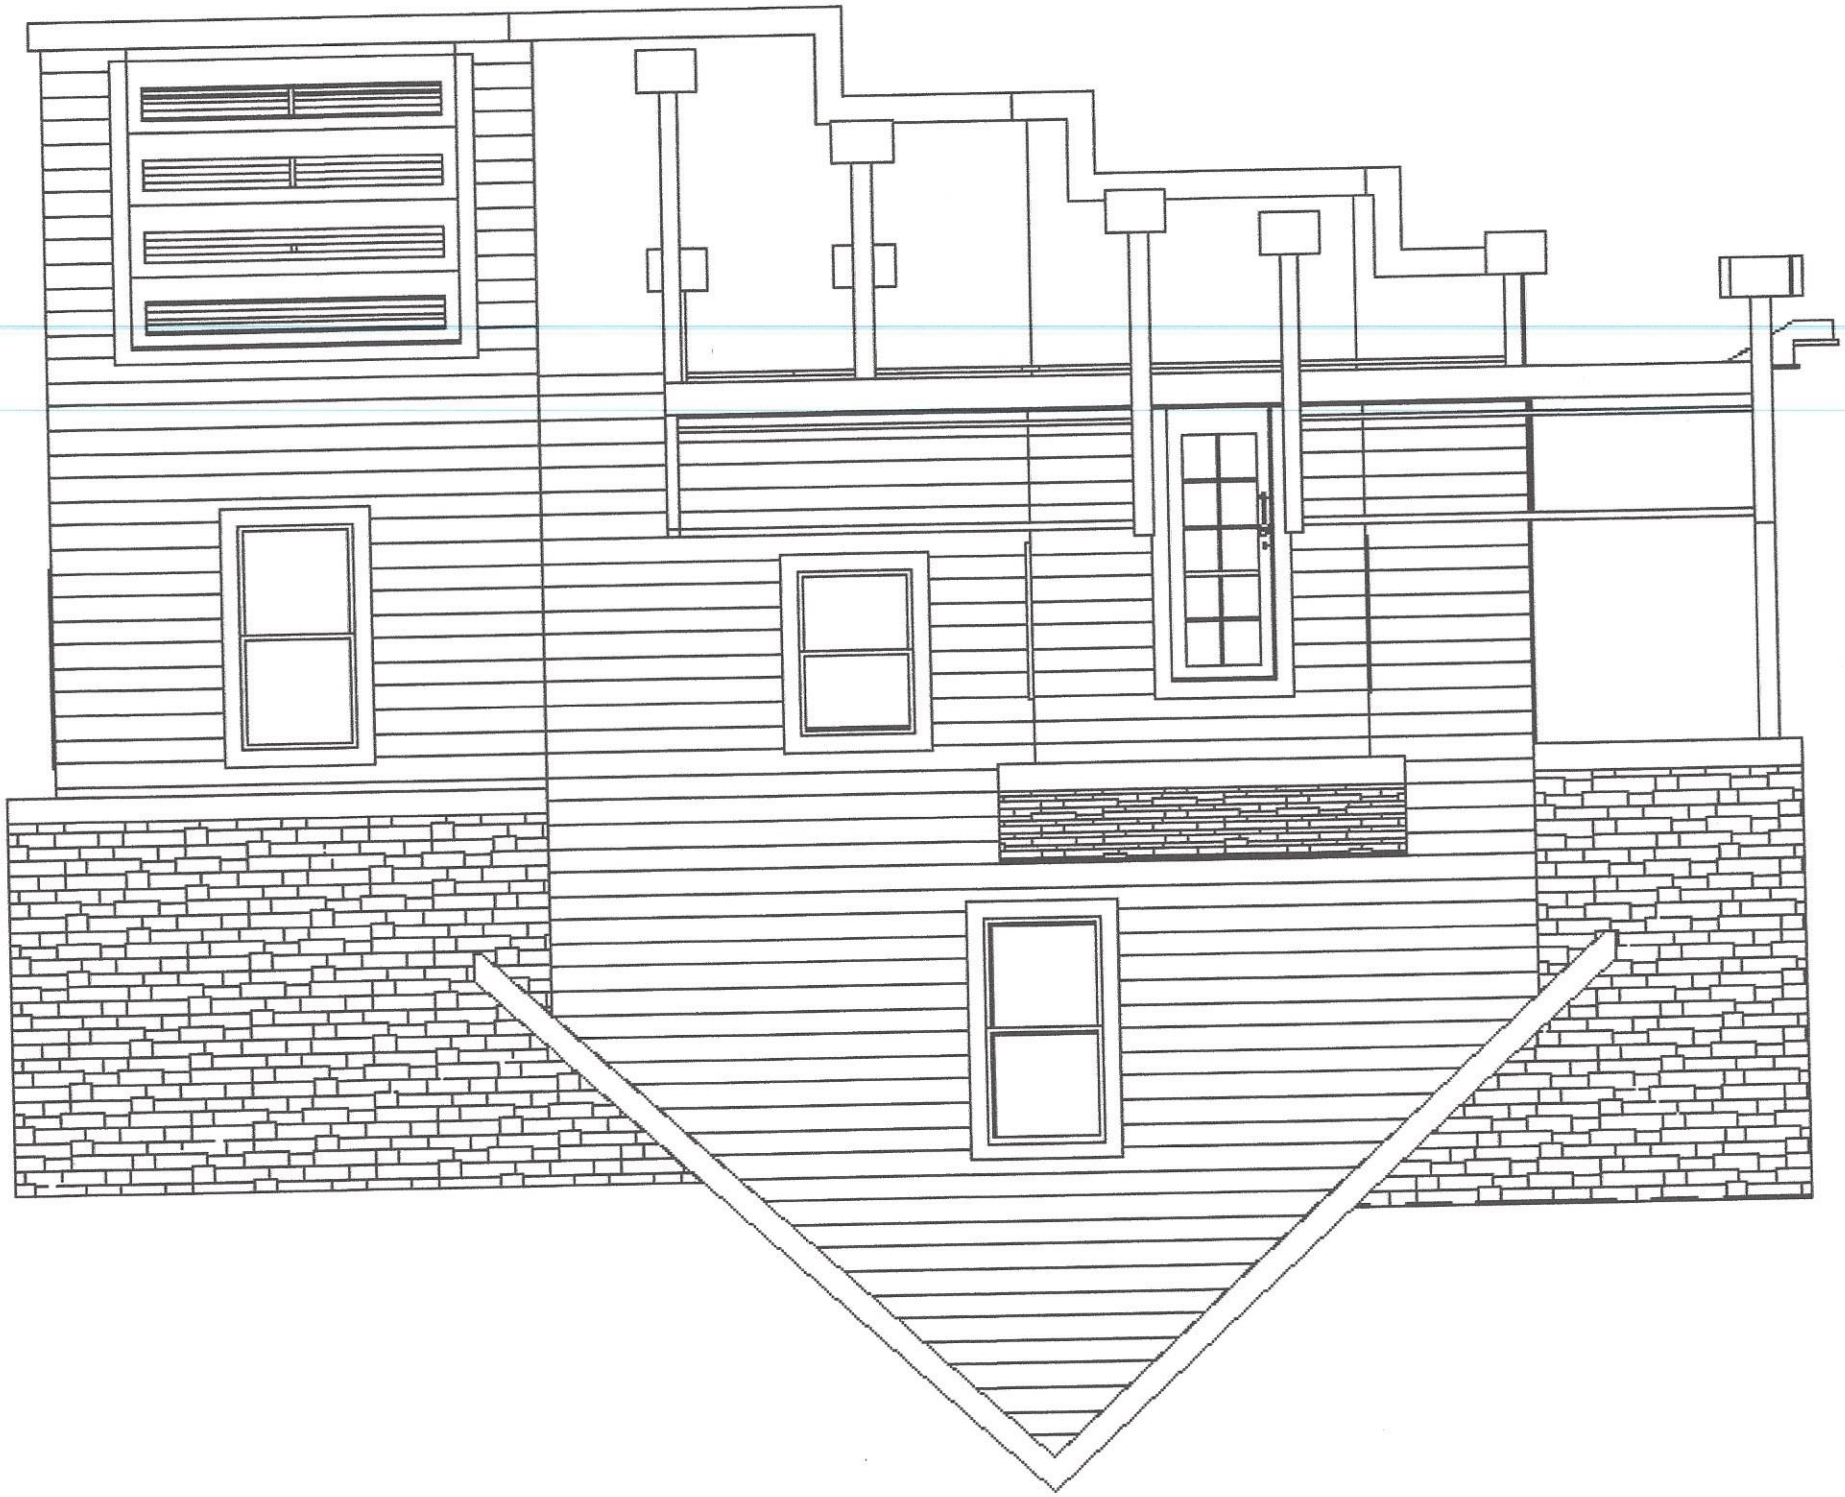

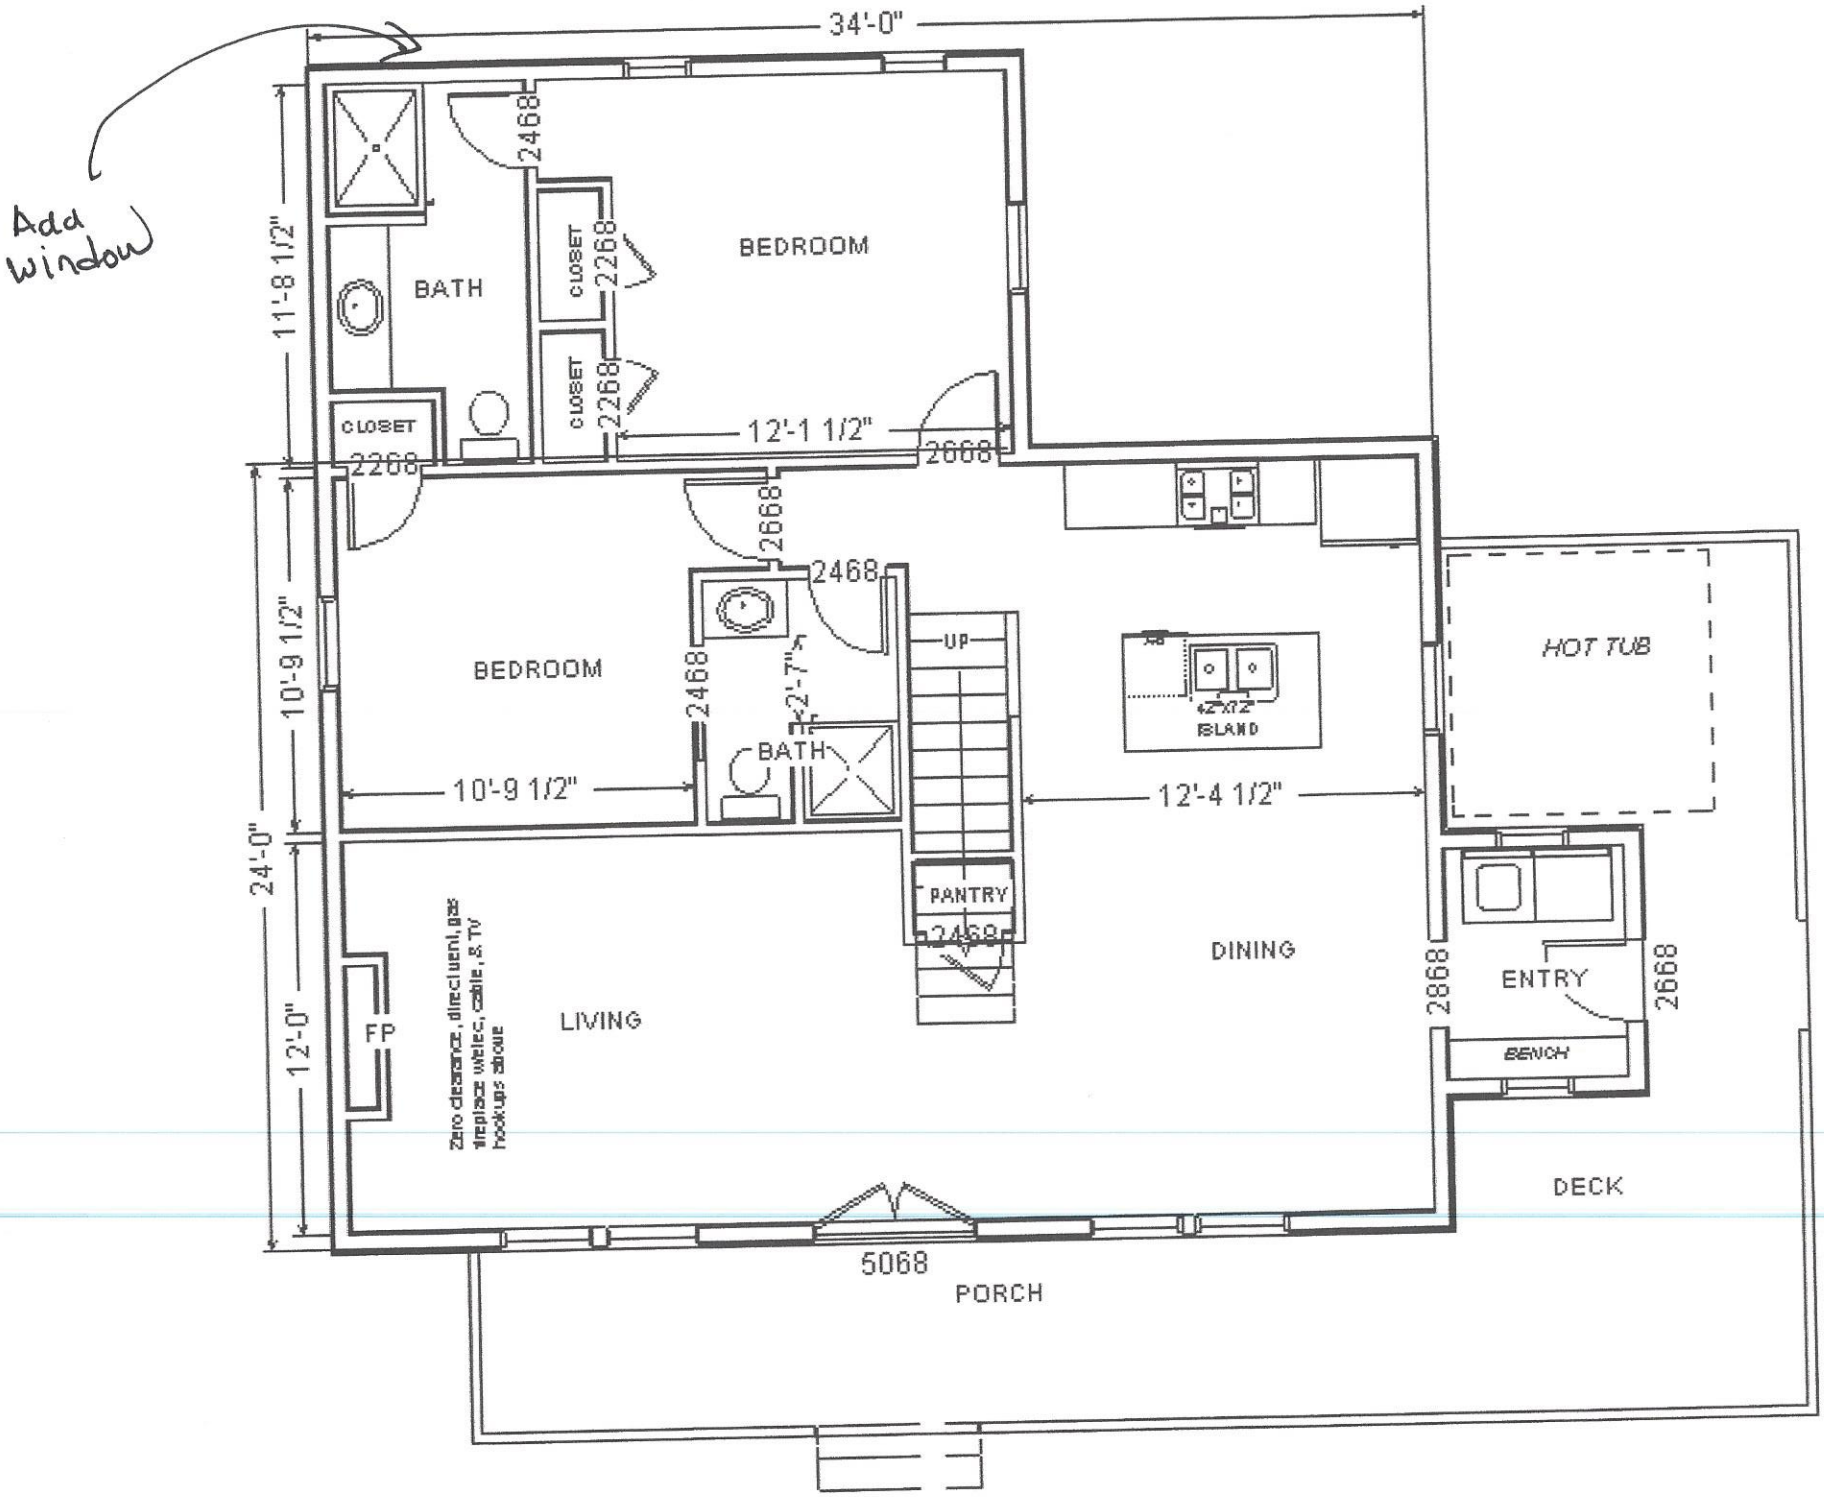

FLOOR PLAN LEVEL 2

Scale: 1/4" = 1'

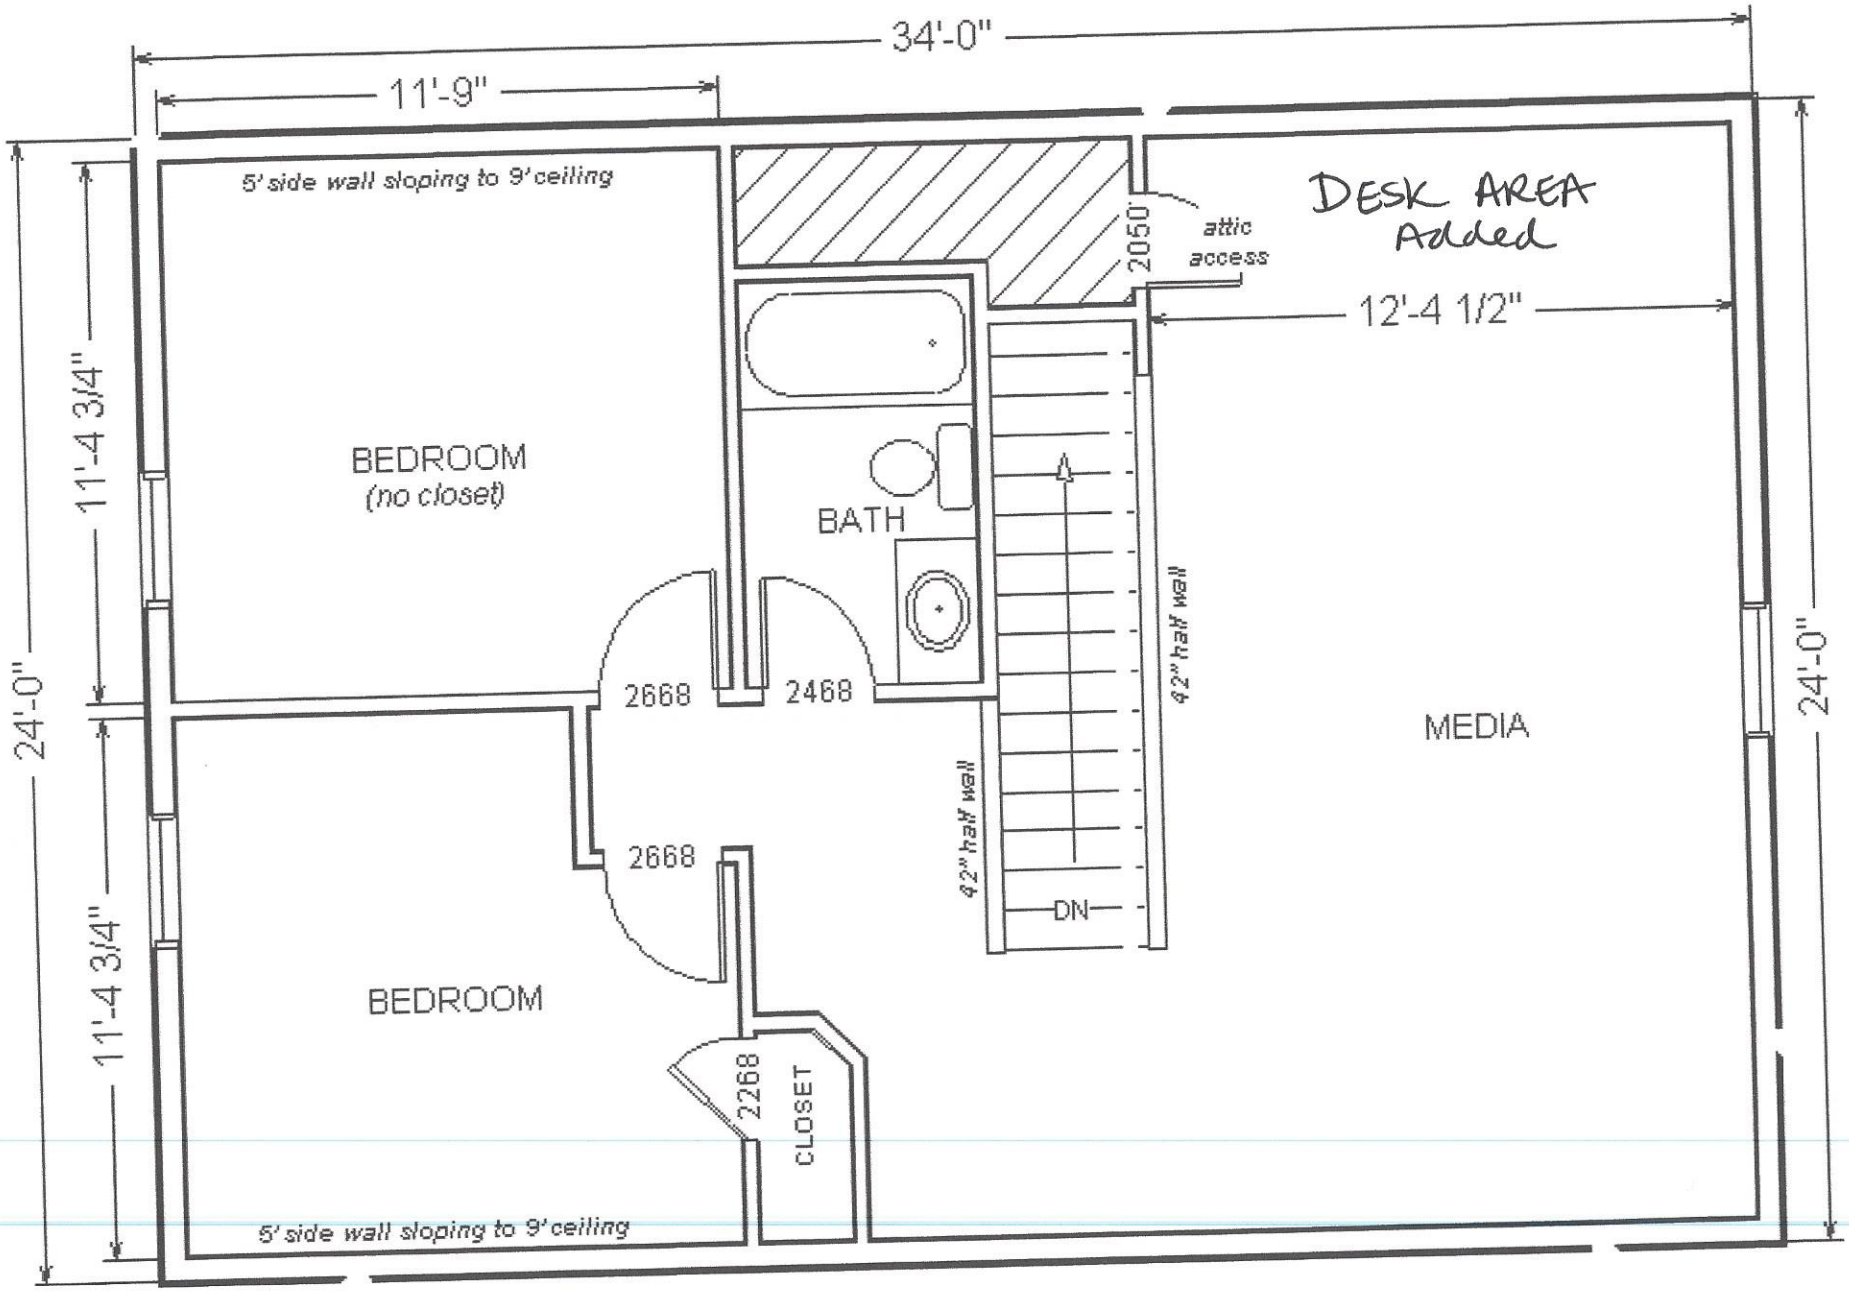

May Add a Dormer

FLOOR PLAN LEVEL 3

Scale: 1/4" = 1'